M78265
1924
Ed3

ARTHUR H. EDGREN, ENGINEER

L. W. WEAVER, DEPUTY

OFFICE OF
COUNTY ENGINEER AND HIGHWAY COMMISSIONER
LANCASTER COUNTY
LINCOLN, NEBR.

M78265
1924
Edg

June 24, 1924.

Mr. A. E. Sheldon, Sec.,
Nebraska State Historical Society,
University Library Bldg.,
University of Nebraska,
Lincoln, Nebr.

Dear Sir:

I am enclosing herewith a plat of part of the City of Lincoln showing the relative location of Lots 4 and 5, Block 22 of the Town of Lancaster upon which the Donovan house was located. I can find no information in regard to Luke Lavender's cabin.

I would suggest that you get in touch with Mr. Hatch, the abstractor, he could probably give you more detailed information in regard to the location of both of these buildings.

Yours truly,

Arthur H. Edgren

County Engineer.

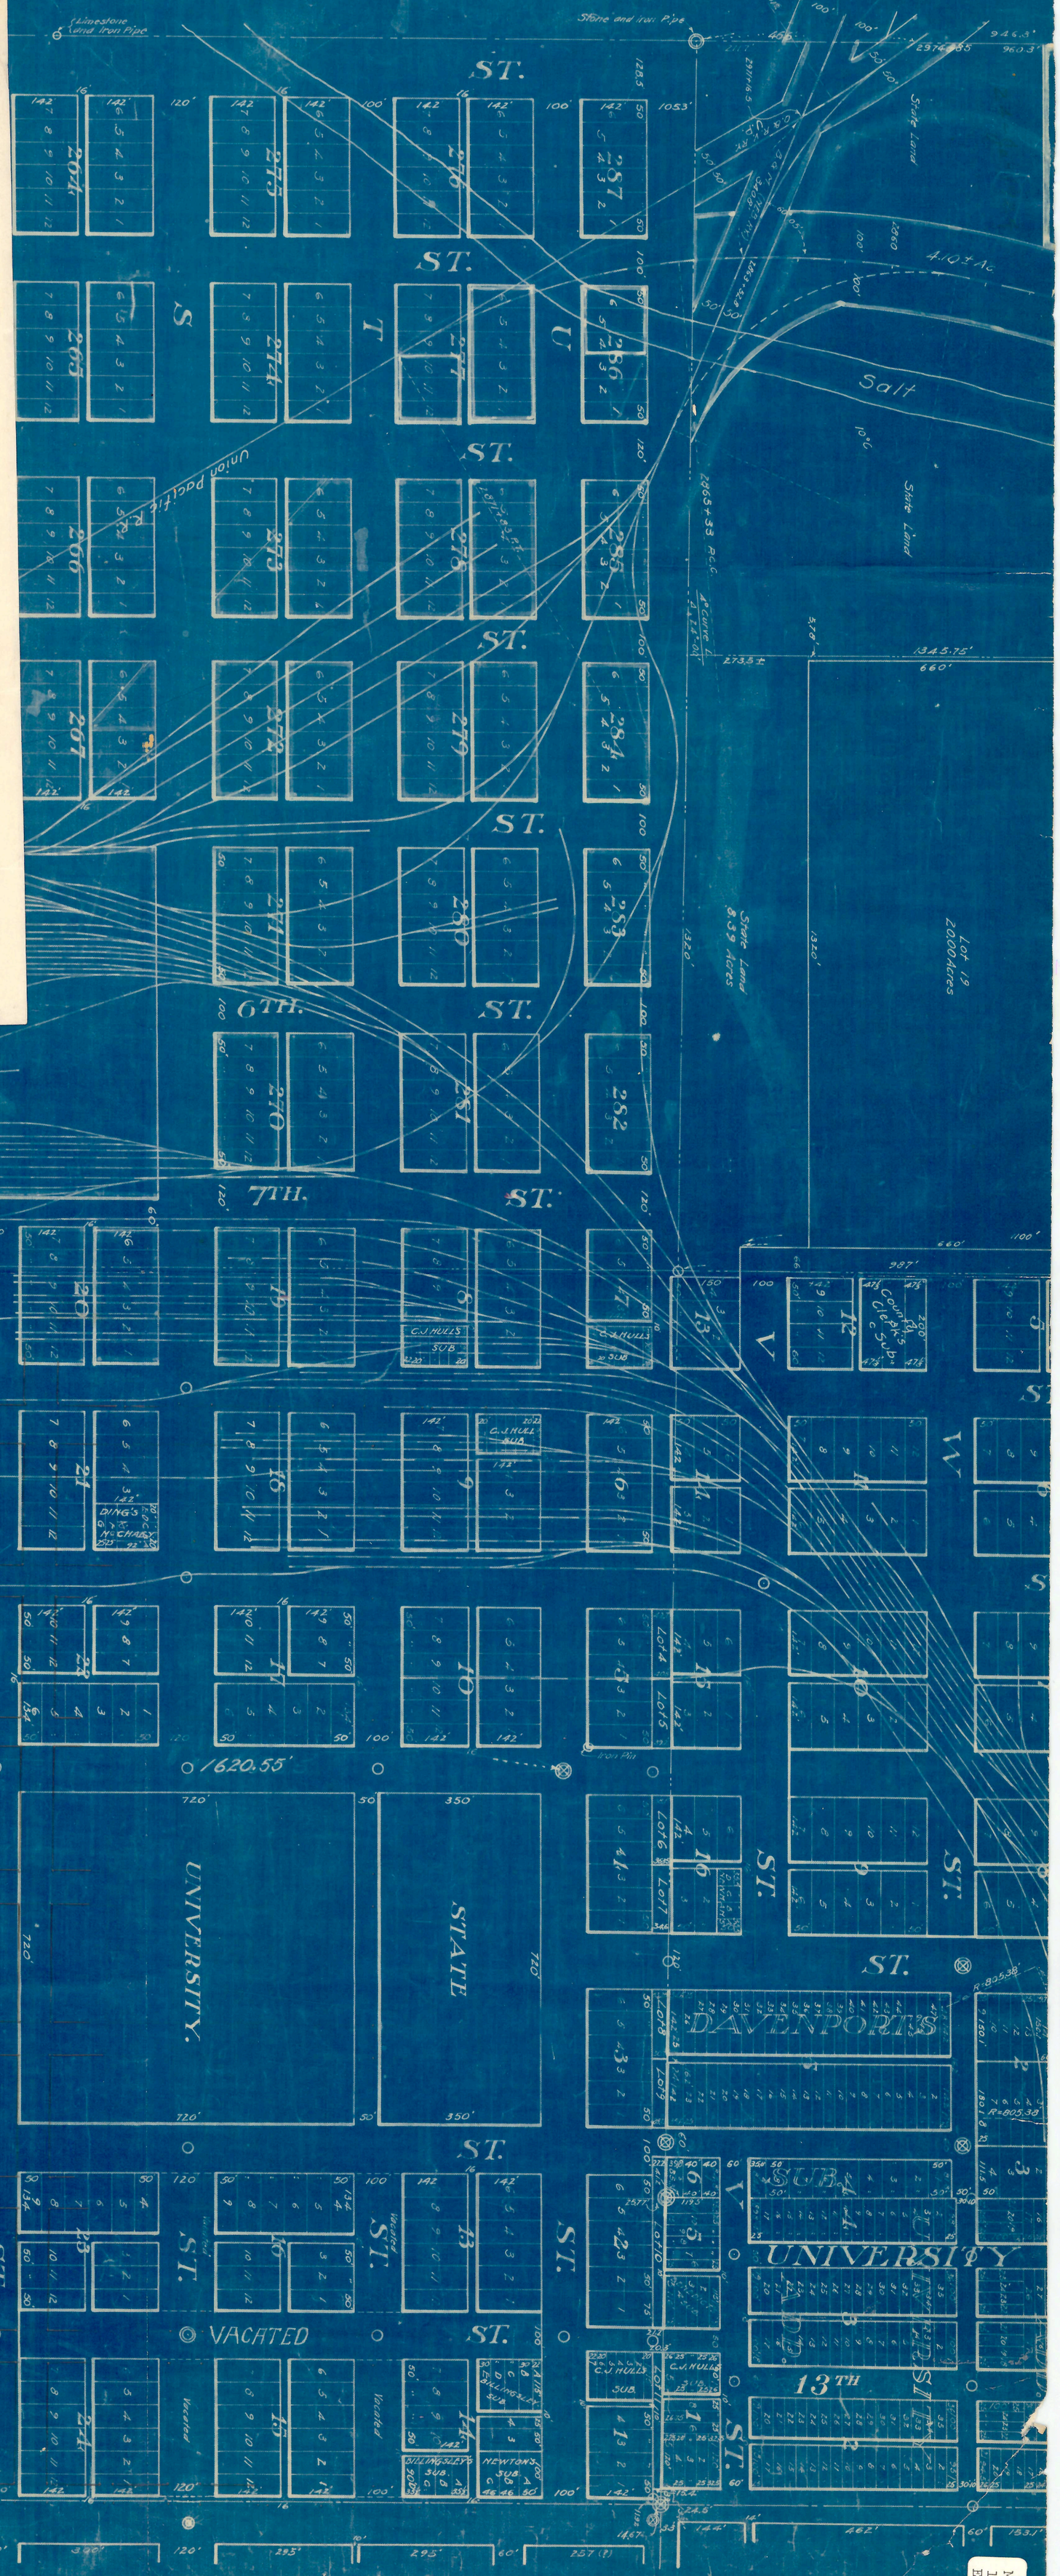

M78265
1924
Ed3