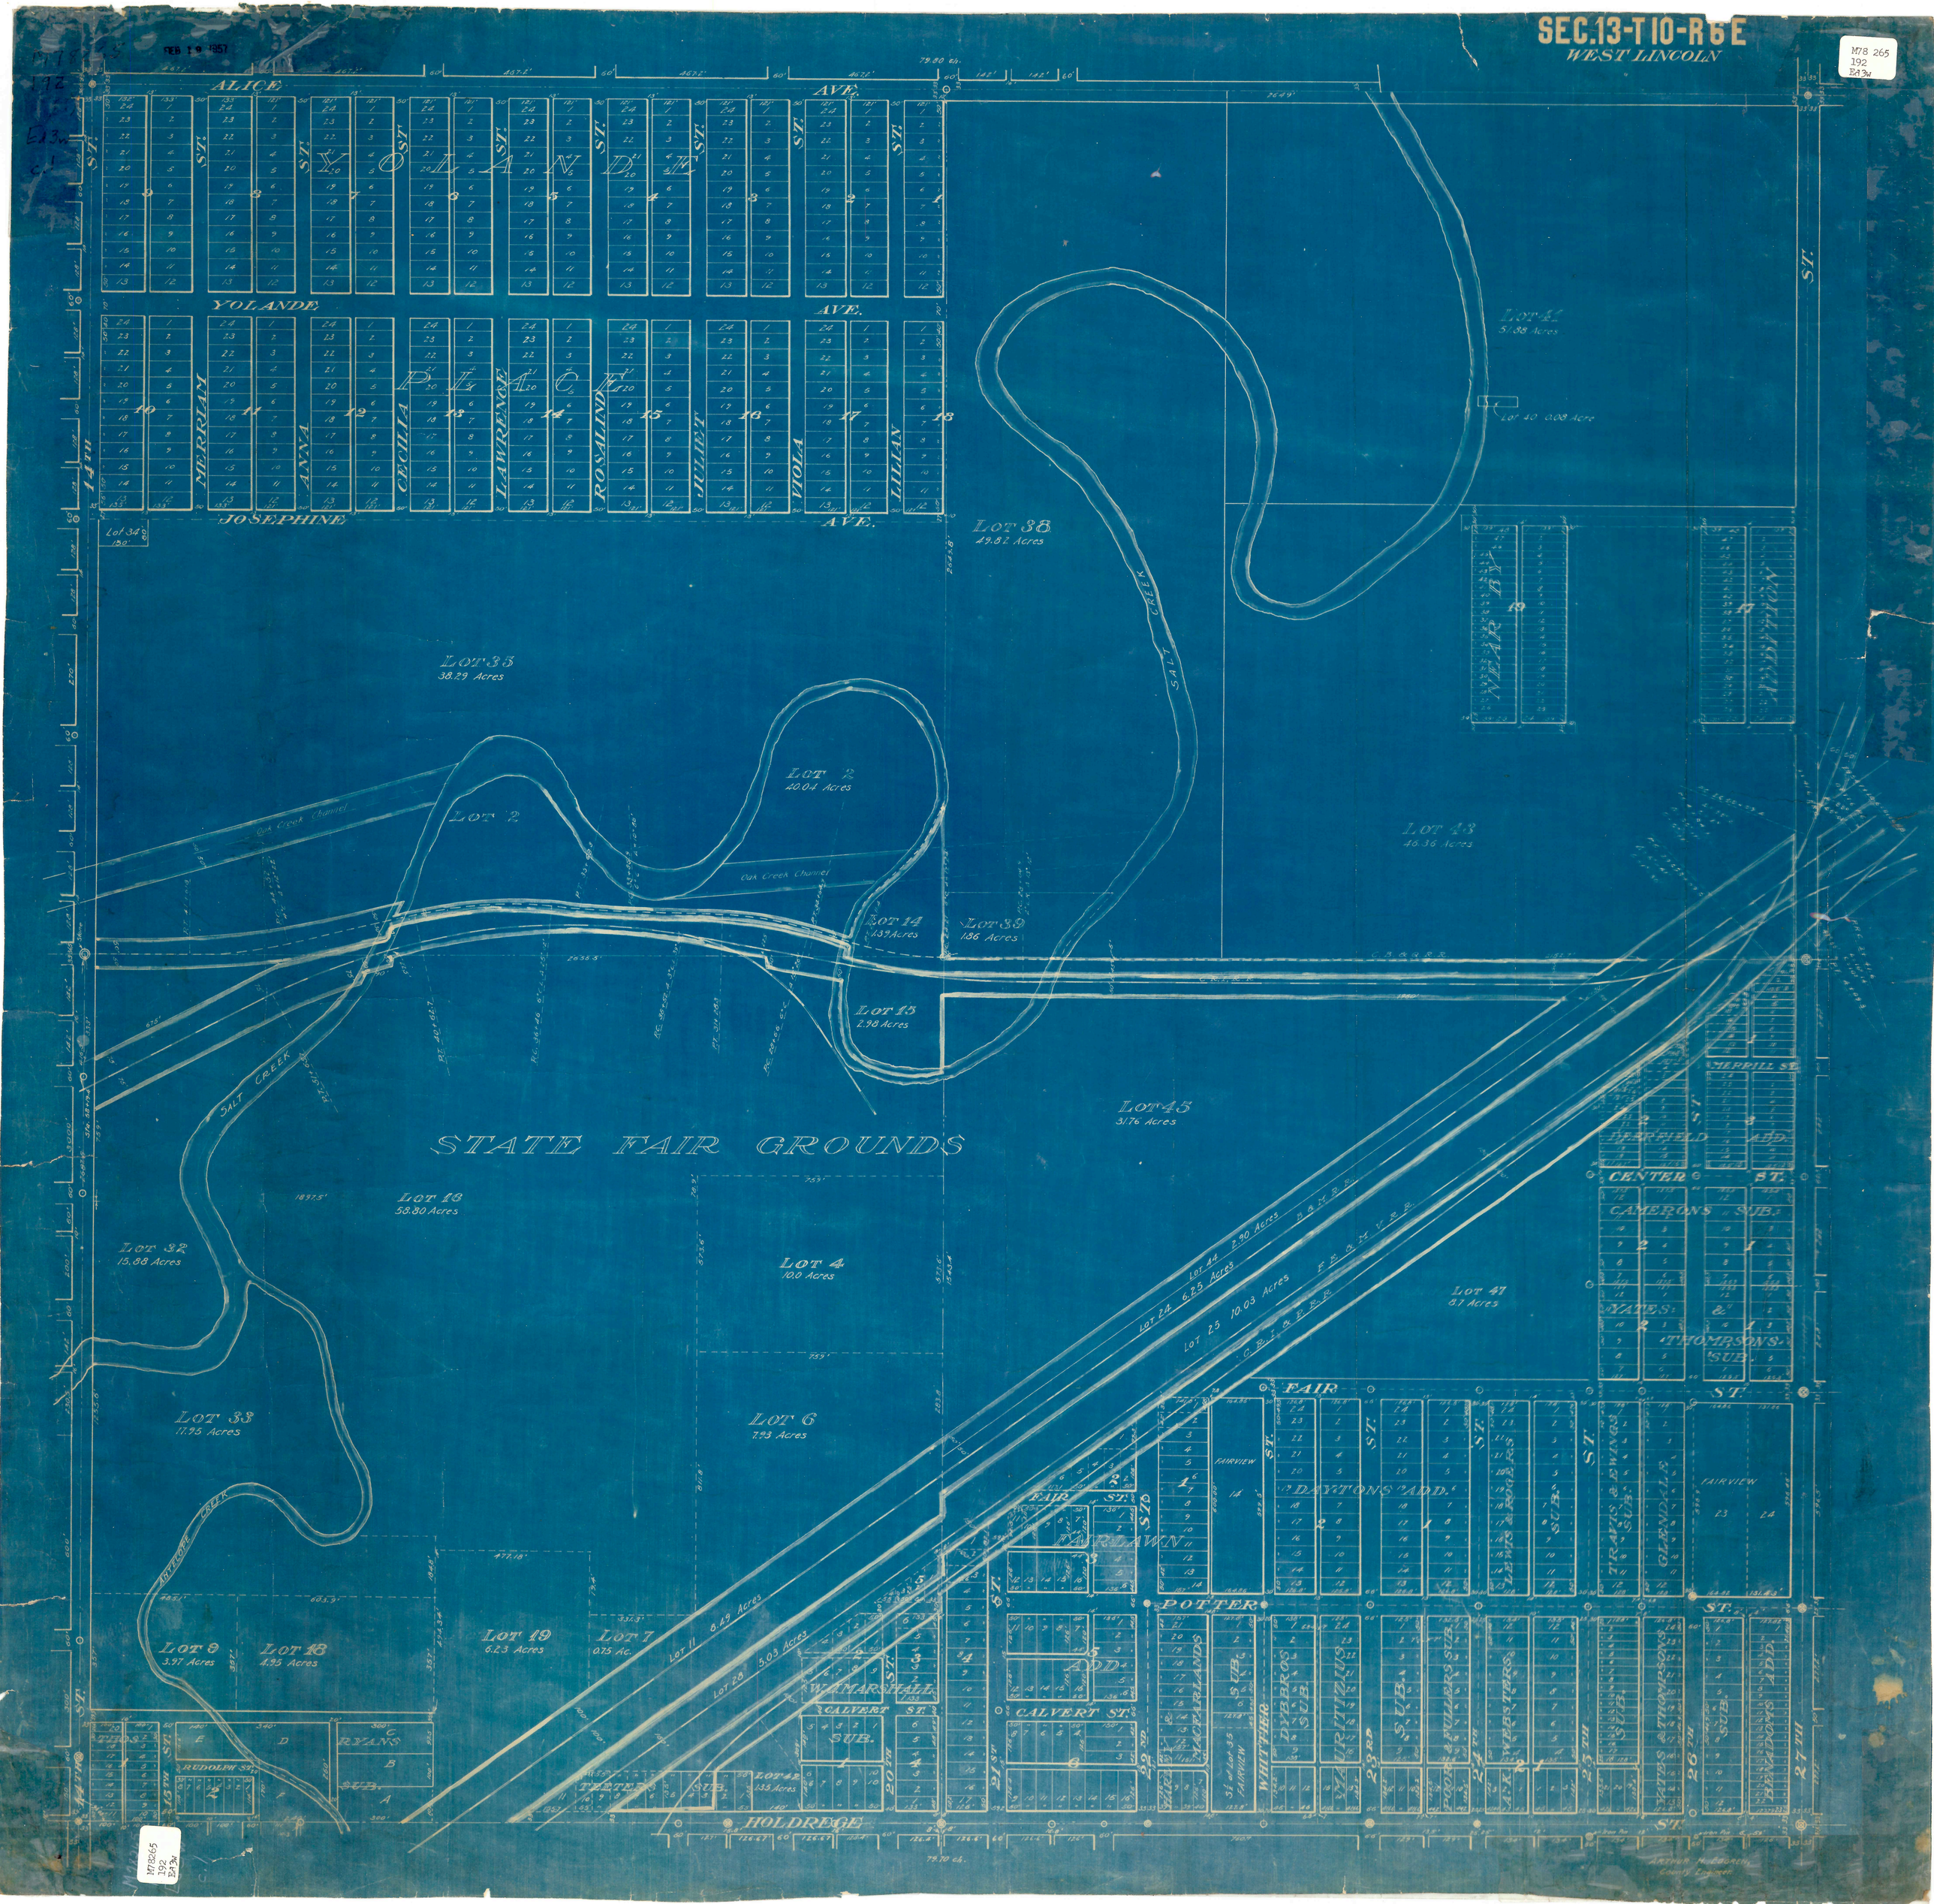
SEC.13-T10-R6E
WEST LINCOLN
ALICE AVE.
YOLANDE AVE.
JOSEPHINE AVE.
YOLANDE PLACE
MERRIAM ST.
ANNA ST.
CECILIA ST.
LAWRENCE ST.
ROSALIND ST.
JULIET ST.
VIOLA ST.
LILIAN ST.
14TH ST.
LOT 41
51.88 Acres
Lot 40 0.08 Acre
LOT 38
49.82 Acres
LOT 35
38.29 Acres
LOT 2
40.04 Acres
LOT 2
Oak Creek Channel
LOT 14
1.39 Acres
LOT 39
1.86 Acres
LOT 15
2.98 Acres
LOT 43
46.36 Acres
SALT CREEK
LOT 45
31.76 Acres
STATE FAIR GROUNDS
LOT 16
58.80 Acres
LOT 32
15.88 Acres
LOT 4
10.0 Acres
LOT 47
8.7 Acres
LOT 33
17.95 Acres
LOT 6
7.93 Acres
LOT 9
3.97 Acres
LOT 18
4.95 Acres
LOT 19
6.23 Acres
LOT 7
0.75 Ac.
LOT 11 8.49 Acres
LOT 28 5.03 Acres
LOT 42
1.35 Acres
FAIR ST.
POTTER ST.
HOLDREGE ST.
CENTER ST.
CAMERONS SUB.
YATES & THOMPSONS SUB.
DAYTONS ADD.
FAIRLAWN
W.J. MARSHALL
CALVERT ST.
RYANS SUB.
RUDOLPH ST.
TEETERS SUB.
MERRILL ST.
DEERFIELD ADD.
FAIRVIEW
TRAVIS & EWINGS SUB.
GLENDALE
LEWIS & ROGERS SUB.
WHITTIER
DYBBROS SUB.
MAURITIZIUS SUB.
POOR & FULLERS SUB.
WEBSTERS SUB.
YATES & THOMPSONS SUB.
BENADOTS ADD.
ARTHUR H. EDGREN
County Engineer